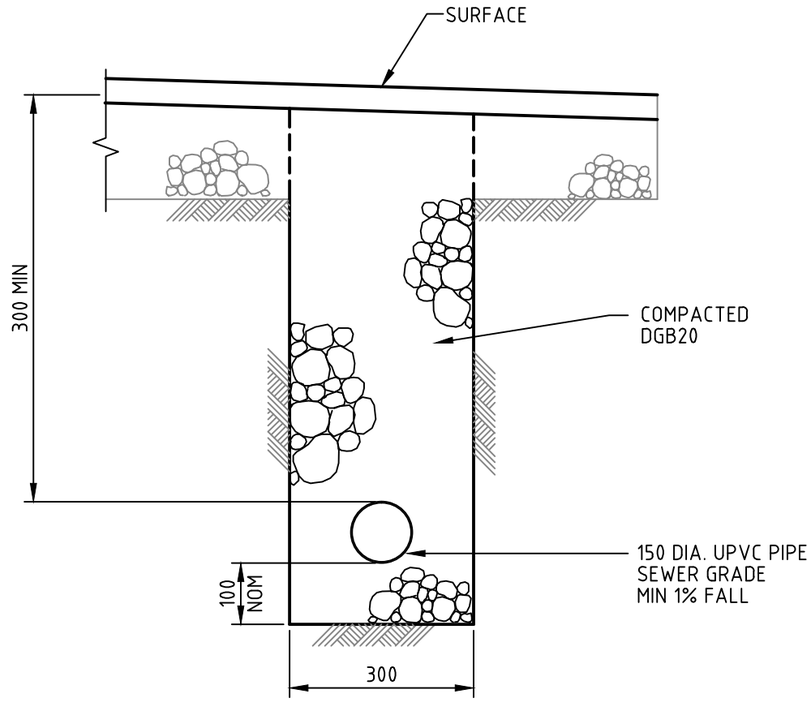

150mm UPVC PIPE

NOT TO SCALE

Mosman COUNCIL

STORMWATER PIPE

0 0.2 0.4m

SCALE 1:10 @A3

REV. A

DATE: JUN 2014

DRAWING No. SD212